


 

LIST OF DRAWINGS

- | | |
|---|-----------------------------------|
| 1 | Title Sheet |
| 2 | Proposed Basement Plan |
| 3 | Proposed First Floor Plan |
| 4 | Proposed Second Floor Plan |
| 5 | Proposed Balcony Plan |
| 6 | Proposed Roof Plan |
| 7 | Proposed North & South Elevations |
| 8 | Proposed West Elevation |
| 9 | Proposed East Elevation |

RESTORATION, ACCESSIBILITY, AND PUBLIC SAFETY AT THE
**PECK MEMORIAL LIBRARY &
OPERA HOUSE**

OWNER
PECK MEMORIAL LIBRARY ASSOCIATION • 24 MAIN ST • MARATHON, NEW YORK 13803


ARCHITECT
CRAWFORD & STEARNS • ARCHITECTS AND PRESERVATION PLANNERS, PLLC
134 WALTON STREET • SYRACUSE, NEW YORK 13202

DATE: (TBD)

DRAFT

8/13/25

CRAWFORD & STEARNS
ARCHITECTS AND PRESERVATION PLANNERS, PLLC
134 WALTON STREET • SYRACUSE, NY 13202
TELEPHONE: 315 / 471-2162

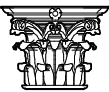


DRAWING LOG

THIS DRAWING IS AND SHALL REMAIN THE PROPERTY OF THE ARCHITECT. IT IS TO BE USED ONLY WITH RESPECT TO THIS PROJECT. IT IS A VIOLATION OF LAW FOR ANYONE, UNLESS ACTING UNDER THE DIRECTION OF A LICENSED, REGISTERED PROFESSIONAL, TO ALTER THIS DOCUMENT IN ANY WAY. IF ALTERED, THE ALTERING PROFESSIONAL SHALL AFFIX THEIR SIGNATURE, THE DATE OF ALTERATION AND A DESCRIPTION OF THE ALTERATION.
© CRAWFORD & STEARNS

PECK MEMORIAL LIBRARY
24 MAIN STREET • MARATHON, NEW YORK

DRAWING TITLE
TITLE SHEET

1

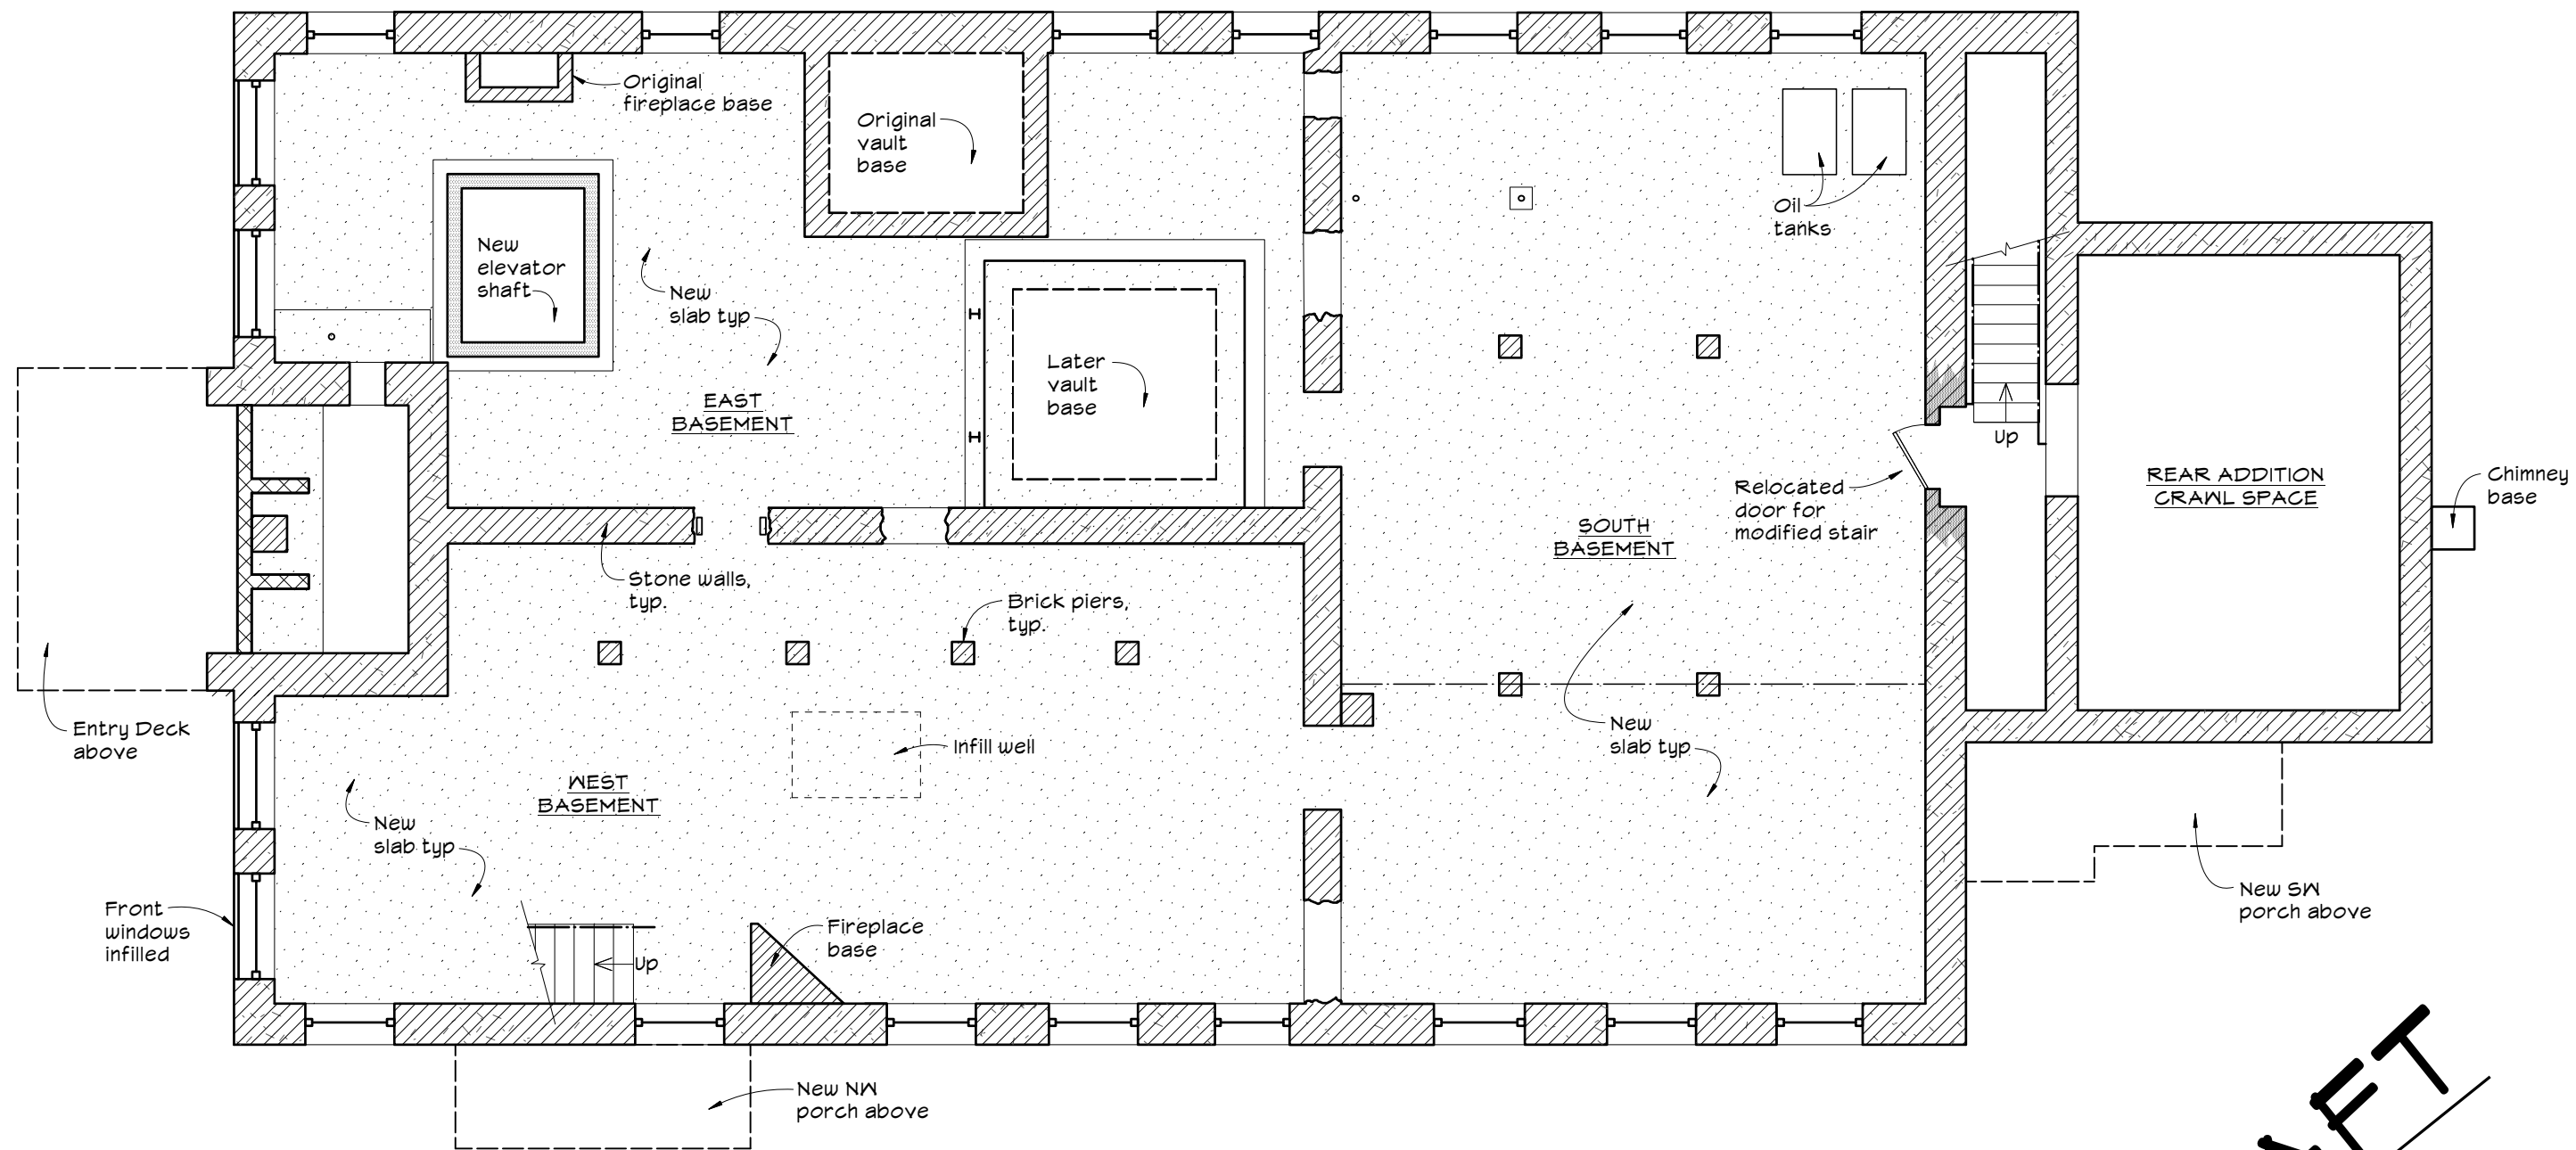





BASEMENT PLAN
 1/8" = 1'-0" 0 FT 4 FT

DRAFT

8/13/25

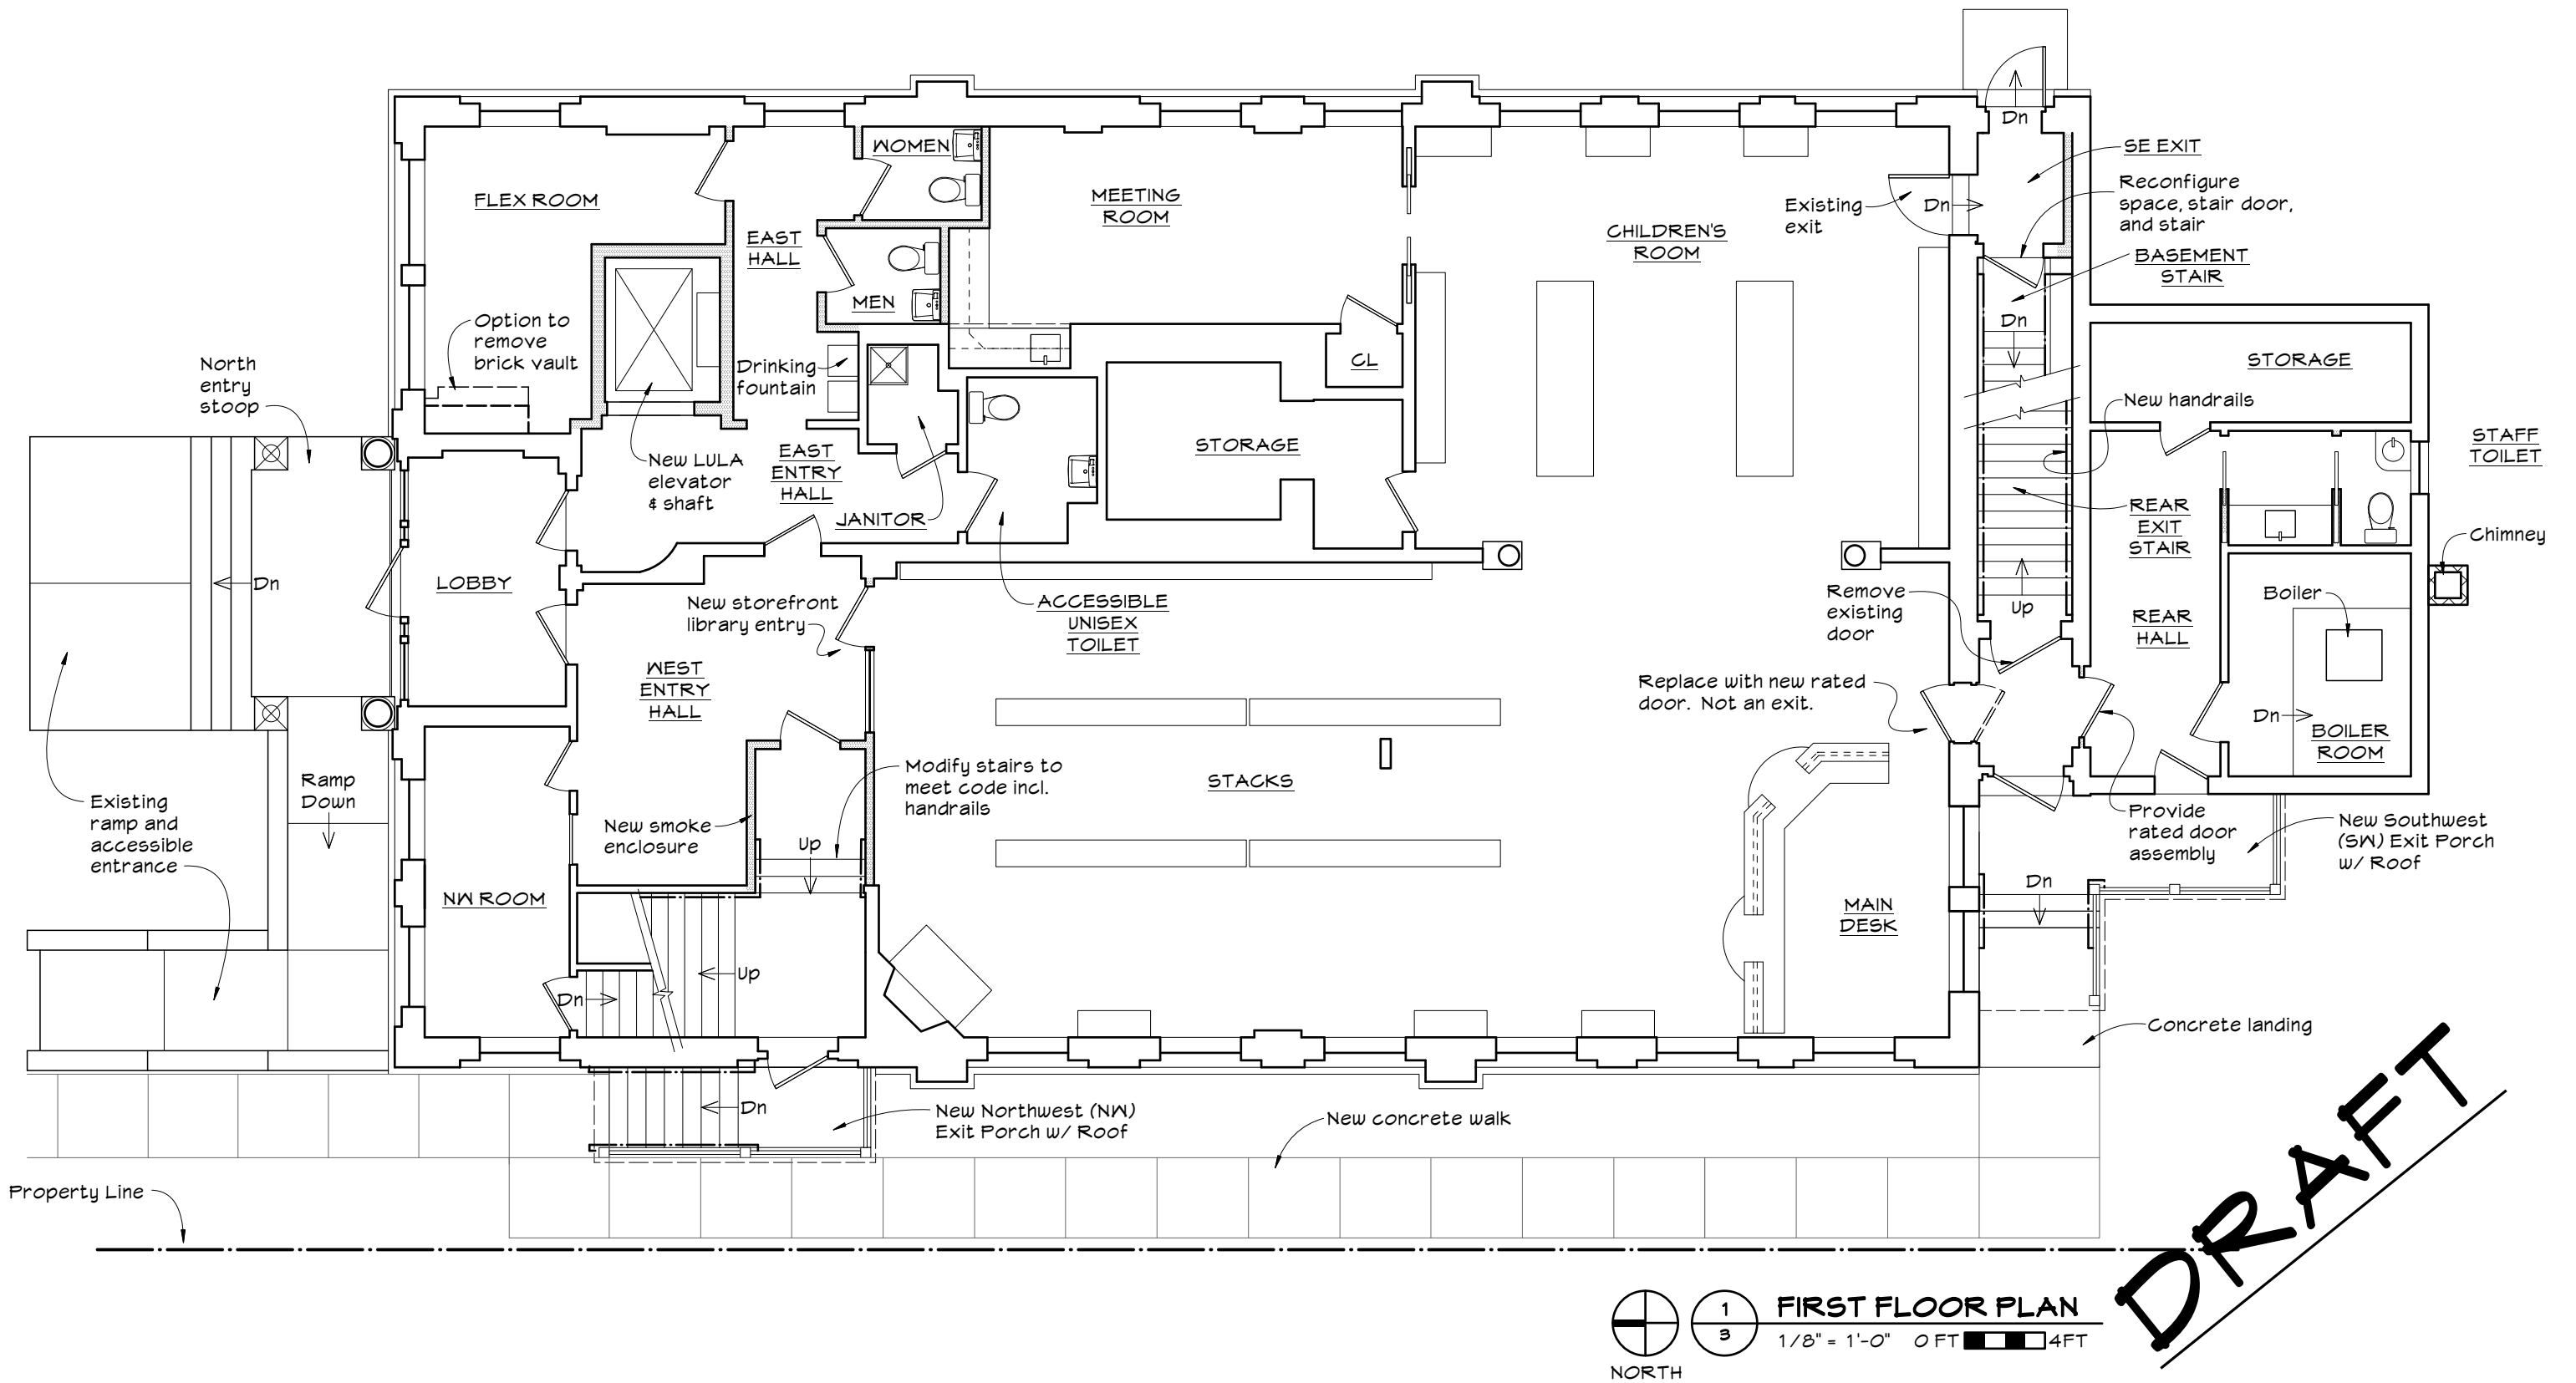

8/13/25

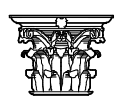

CRAWFORD & STEARNS
ARCHITECTS AND PRESERVATION PLANNERS
134 WALTON STREET • SYRACUSE, NY 13202
PHONE : 315 / 471-2162

PROPOSED ACCESSIBILITY ALTERATIONS
PECK MEMORIAL LIBRARY
MARATHON, NEW YORK


PROPOSED
FIRST FLOOR PLAN

PROJ. NO:

DATE:



4

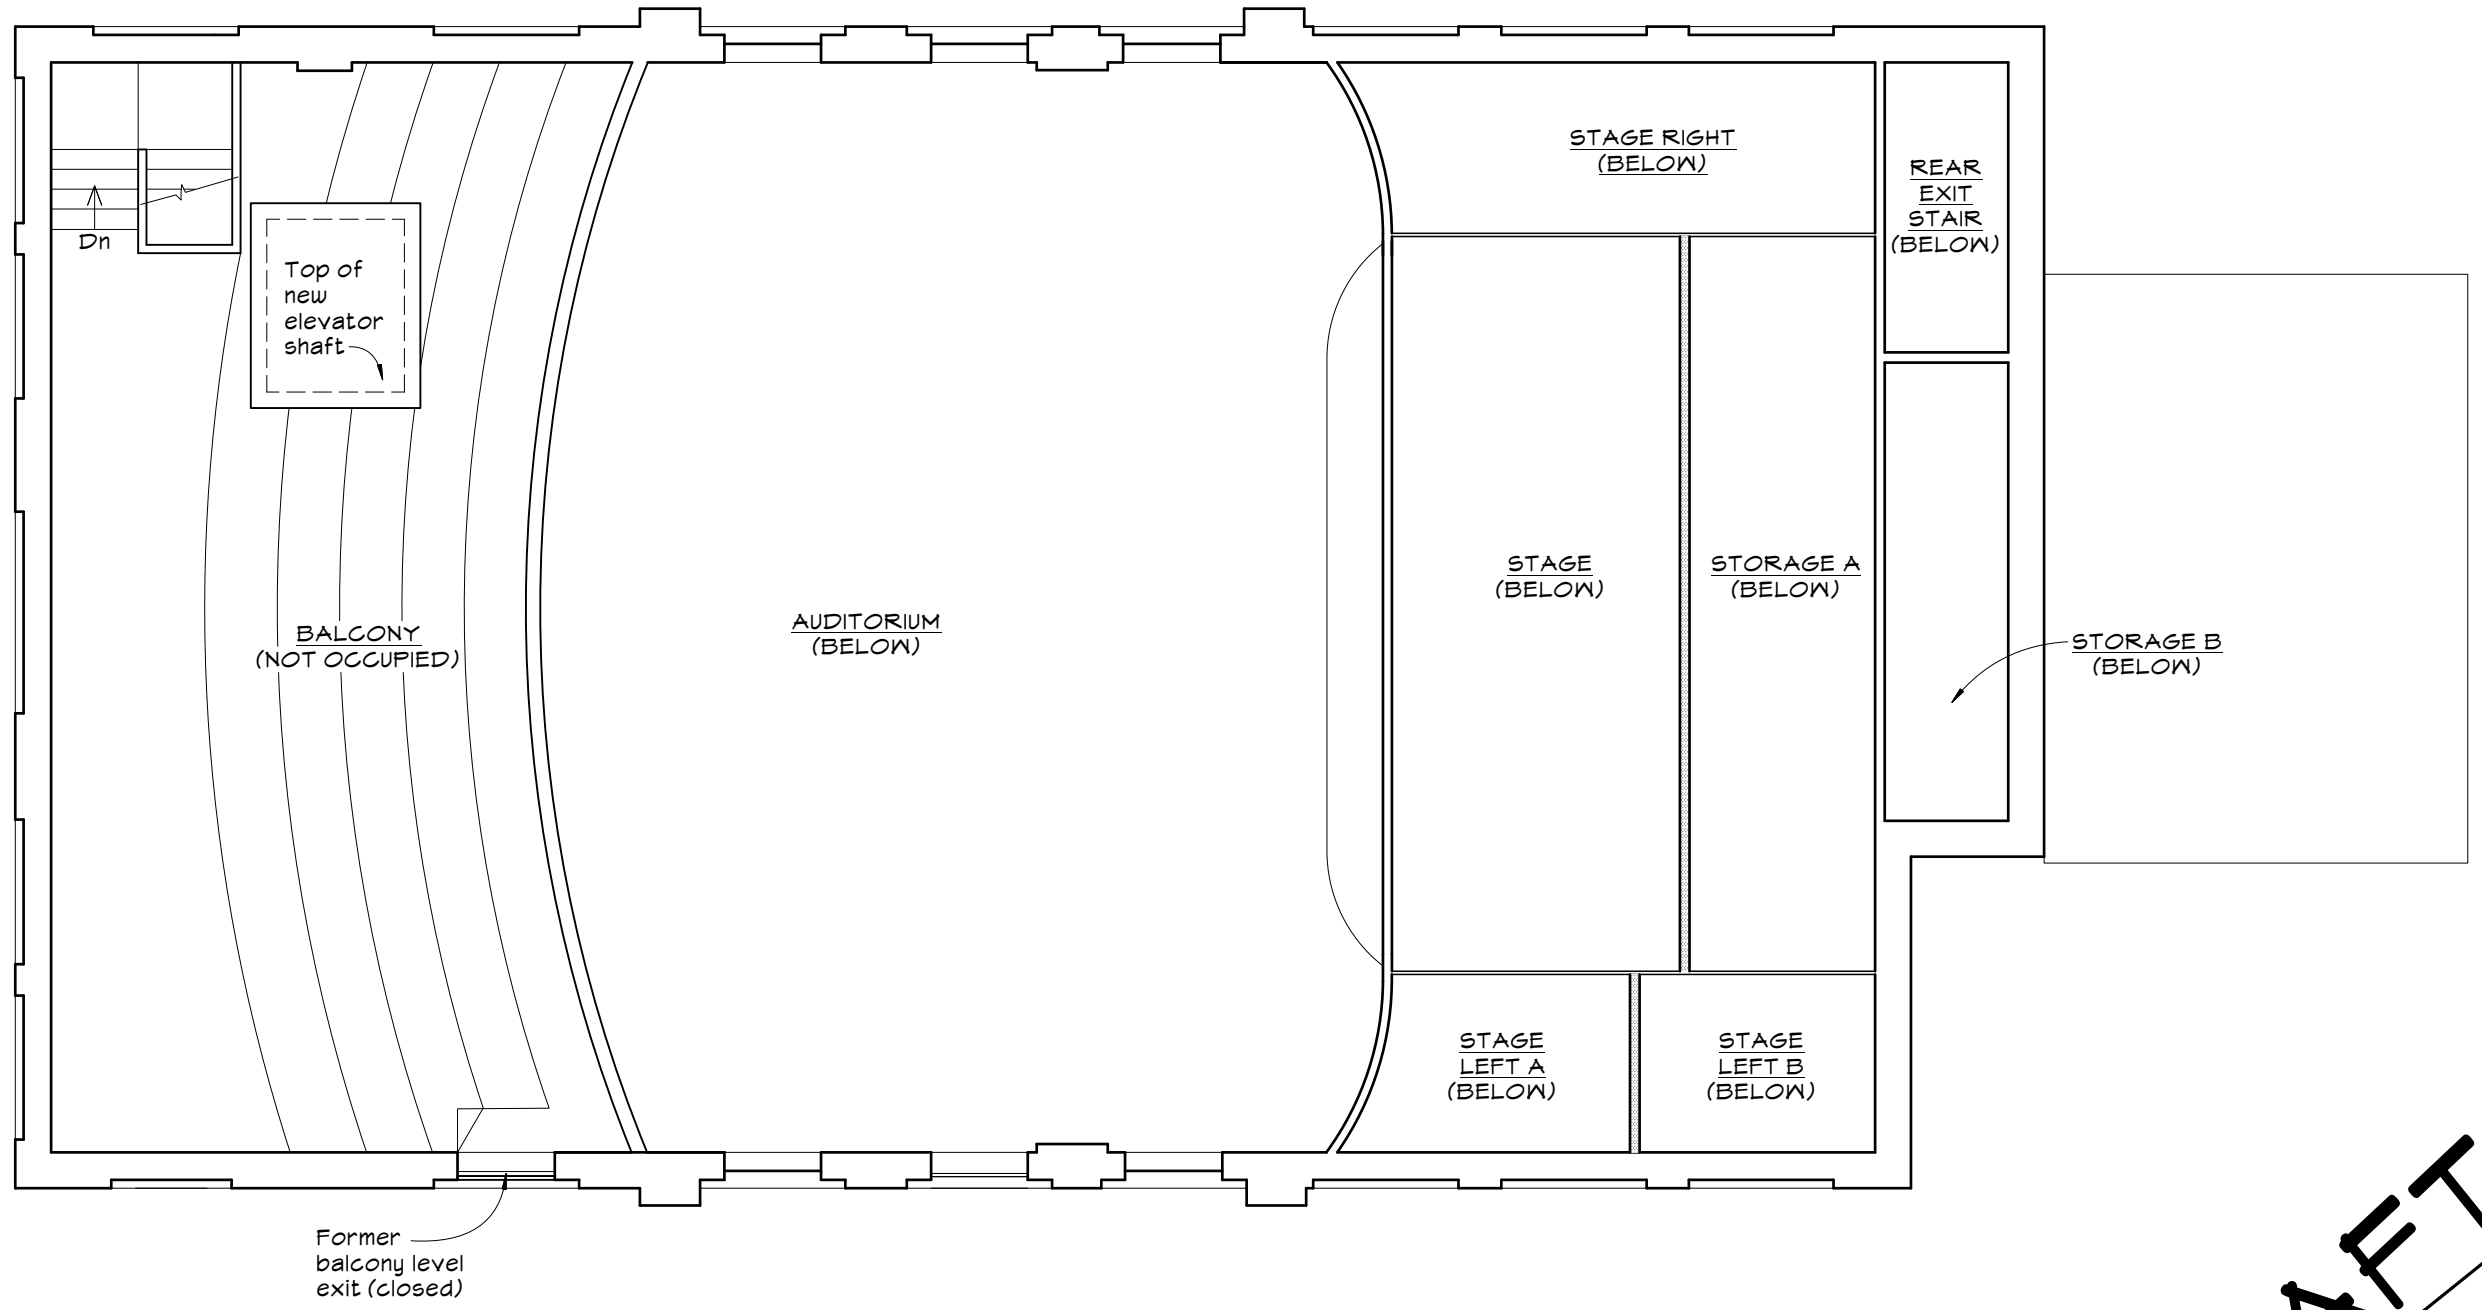




BALCONY FLOOR PLAN
 1/8" = 1'-0" 0 FT 4 FT

DRAFT

8/13/25

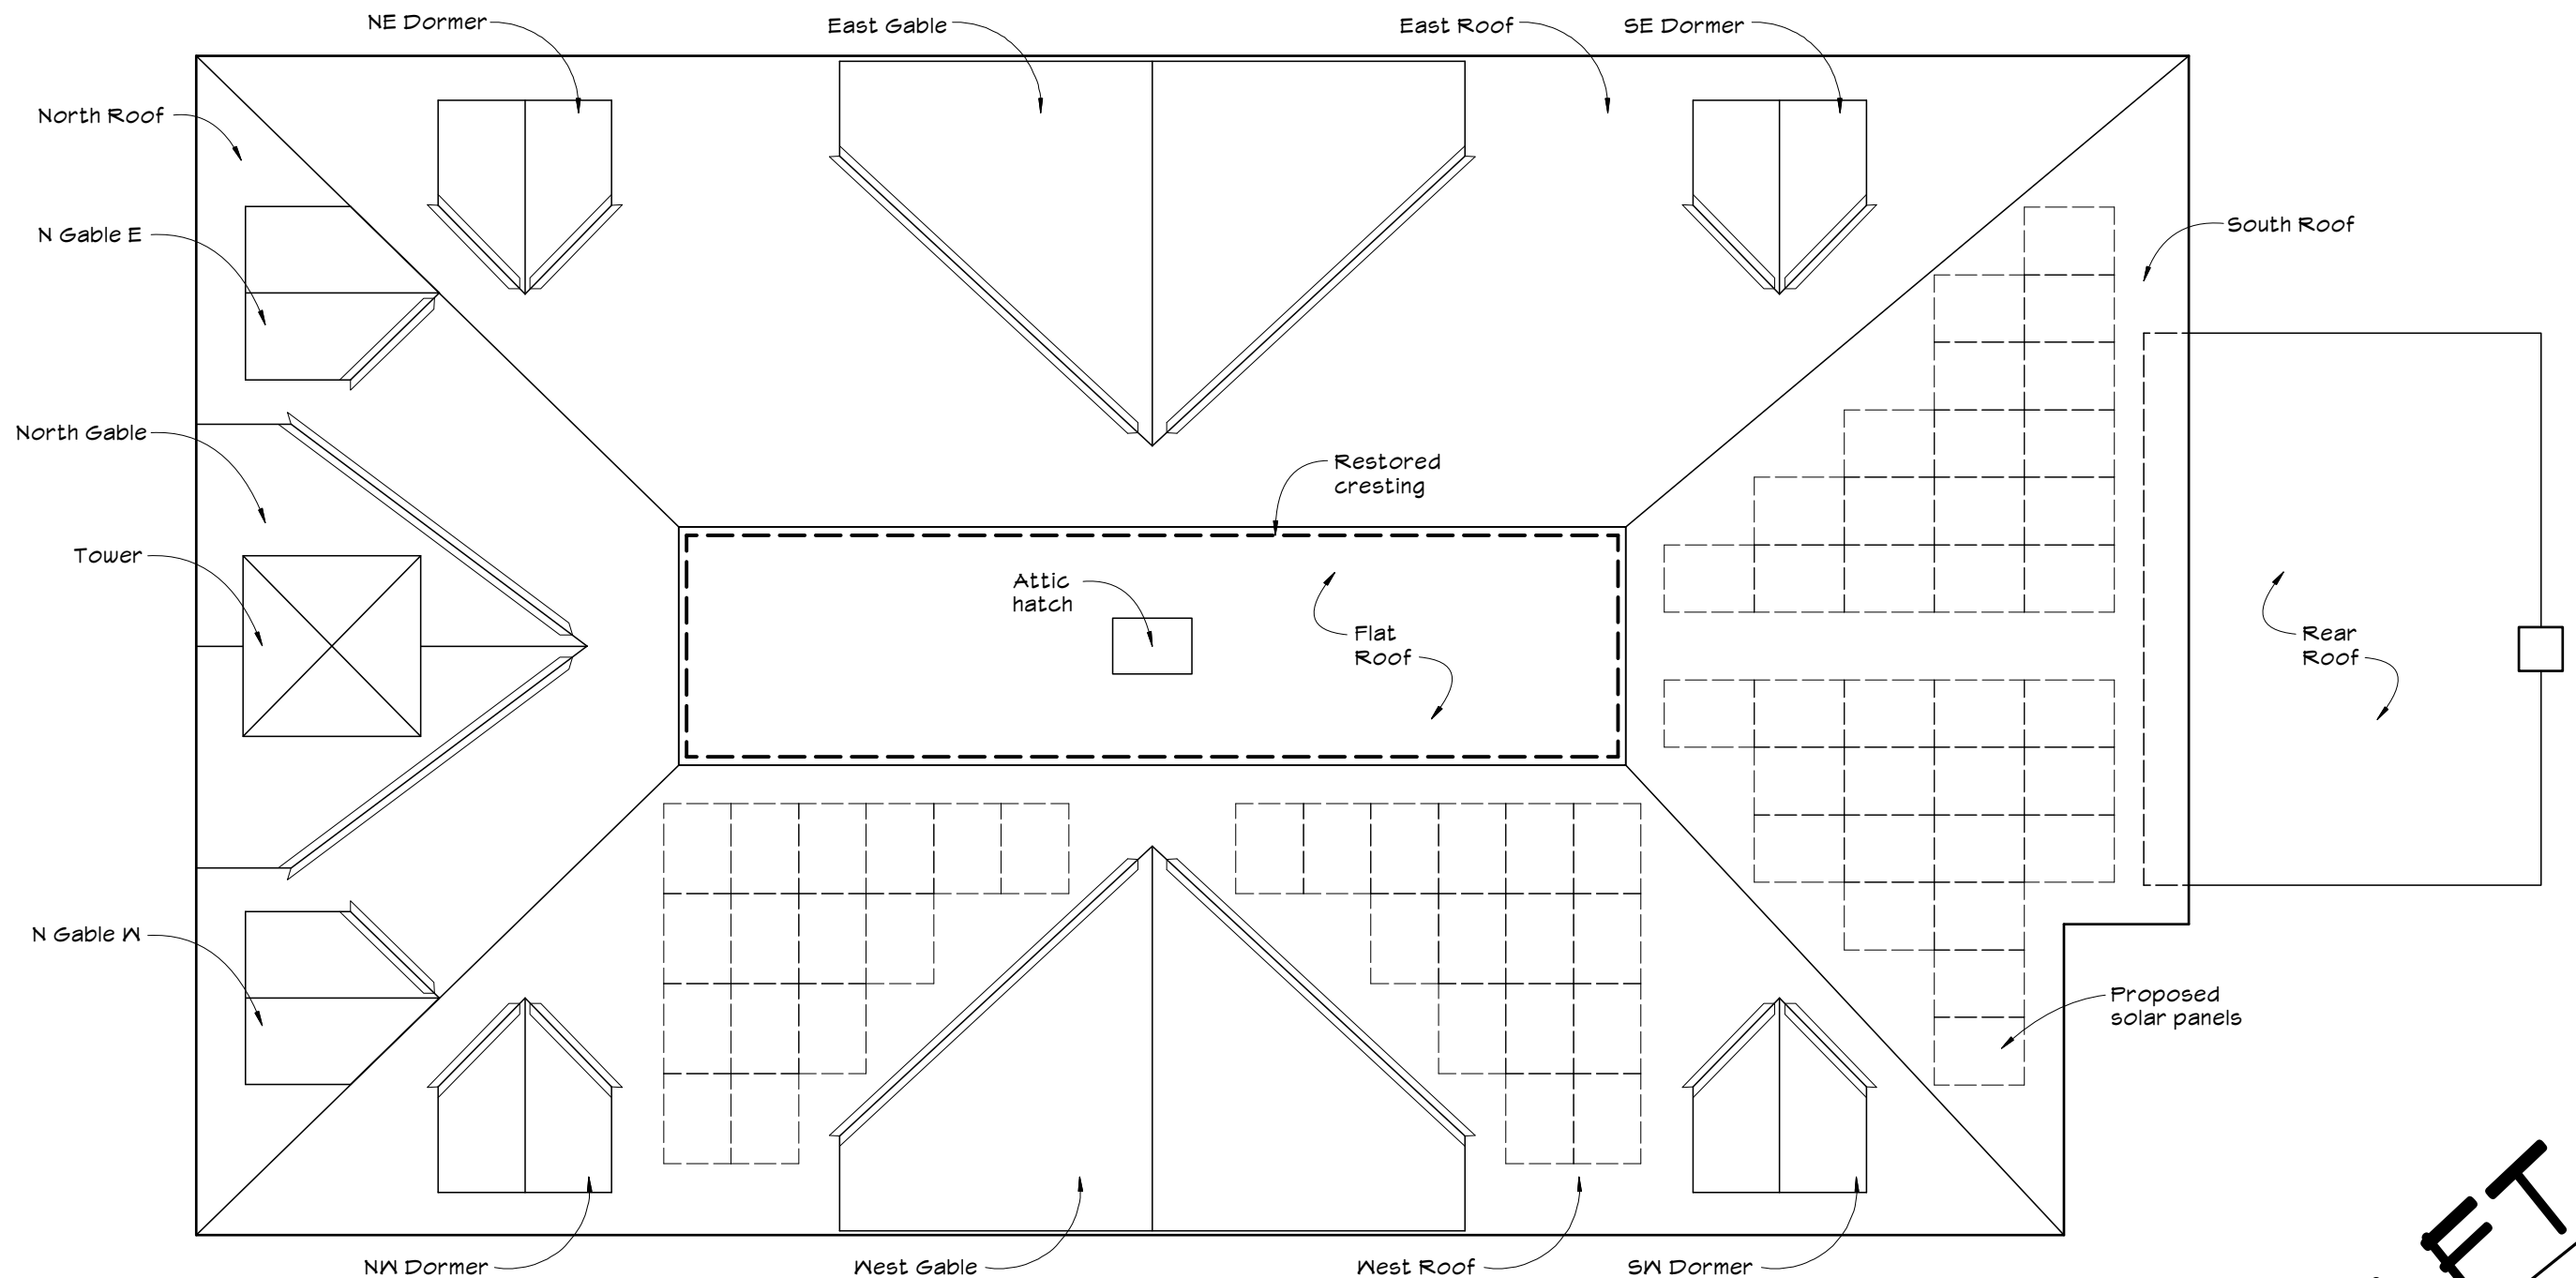




ROOF PLAN
 1/8" = 1'-0" 0 FT 4 FT

DRAFT

8/13/25

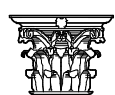

CRAWFORD & STEARNS
 ARCHITECTS AND PRESERVATION PLANNERS
 134 WALTON STREET • SYRACUSE, NY 13202
 PHONE : 315 / 471-2162

PROPOSED ACCESSIBILITY ALTERATIONS
PECK MEMORIAL LIBRARY
 MARATHON, NEW YORK

**PROPOSED
 ROOF PLAN**

PROJ. NO:

DATE:

6




1 NORTH ELEVATION
7
1/8" = 1'-0" 0 FT ■ 4 FT



2 SOUTH ELEVATION
7
1/8" = 1'-0" 0 FT ■ 4 FT

DRAFT

8/13/25

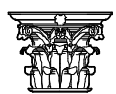

CRAWFORD & STEARNS
ARCHITECTS AND PRESERVATION PLANNERS
134 WALTON STREET • SYRACUSE, NY 13202
PHONE : 315 / 471-2162

PROPOSED ACCESSIBILITY ALTERATIONS
PECK MEMORIAL LIBRARY
MARATHON, NEW YORK

PROPOSED
NORTH & SOUTH ELEVATIONS
PROJ. NO: DATE:


7



1 WEST ELEVATION
8 1/8" = 1'-0" 0 FT 4 FT

DRAFT

8/13/25

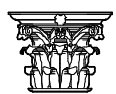

CRAWFORD & STEARNS
ARCHITECTS AND PRESERVATION PLANNERS
134 WALTON STREET • SYRACUSE, NY 13202
PHONE : 315 / 471-2162

PROPOSED ACCESSIBILITY ALTERATIONS
PECK MEMORIAL LIBRARY
MARATHON, NEW YORK

PROPOSED
WEST ELEVATION

PROJ. NO:

DATE:

8



DRAFT

1 EAST ELEVATION
9
1/8" = 1'-0" 0 FT 4 FT

8/13/25